AUTO REPAIR SHOP

Renovations and Additions
419 CALEF HIGHWAY
EPPING, NEW HAMPSHIRE

REFERENCE SYMBOLS

- PARTITION TYPE – SEE DWG A
- DETAIL OR SECTION KEY
- INTERIOR ELEVATION KEY
- ELEVATION DATUM
- SMOKE DETECTOR
- CARBON MONOXIDE DETECTOR
- 003 ROOM NUMBER
- 1 DOOR NUMBER
- A WNIDOW NUMBER
- A PLAN REFERENCE KEY
- S
- REVISION NUMBER
- HD HEAT DETECTOR
- 3068 DOOR SIZE NUMBER
- NEW STUD WALL
- NEW CONCRETE FOUNDATION WALL

MATERIALS LEGEND

- CONCRETE
- BRICK MASONRY
- CONCRETE MASONRY
- STEEL
- GYPSUM WALLBOARD
- ROUGH WOOD
- FINISH WOOD
- SOILS, EARTH
- RIGID INSULATION
- BATT/BLANKET INSULATION

LIST OF DRAWINGS (PHASE ONE)

C COVER SHEET
C1 SITE PLAN
A-1 PROPOSED FLOOR PLAN
A-2 PROPOSED ELEVATIONS
A-3 PROPOSED ELEVATIONS

MICHEL BEHESHTI
399 LAFAYETTE STREET
Salem, MA 01970
978-729-2123
e-mail: beheshtistudio@aol.com

Issue for Approval
August 31 , 2020
5 SHEETS

LANDSCAPING

1– EMERALD GREEN ARBORVITAE (4–5 FEET)

2–RHODODENDRON COLOR RED & BLUE

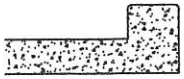

CONCRETE PAD DETAIL

4" THICK W/4" HIGH CURB

DETENTION POND(6'X8')

2 FEET SAND

1 1/2 FEET GRAVEL

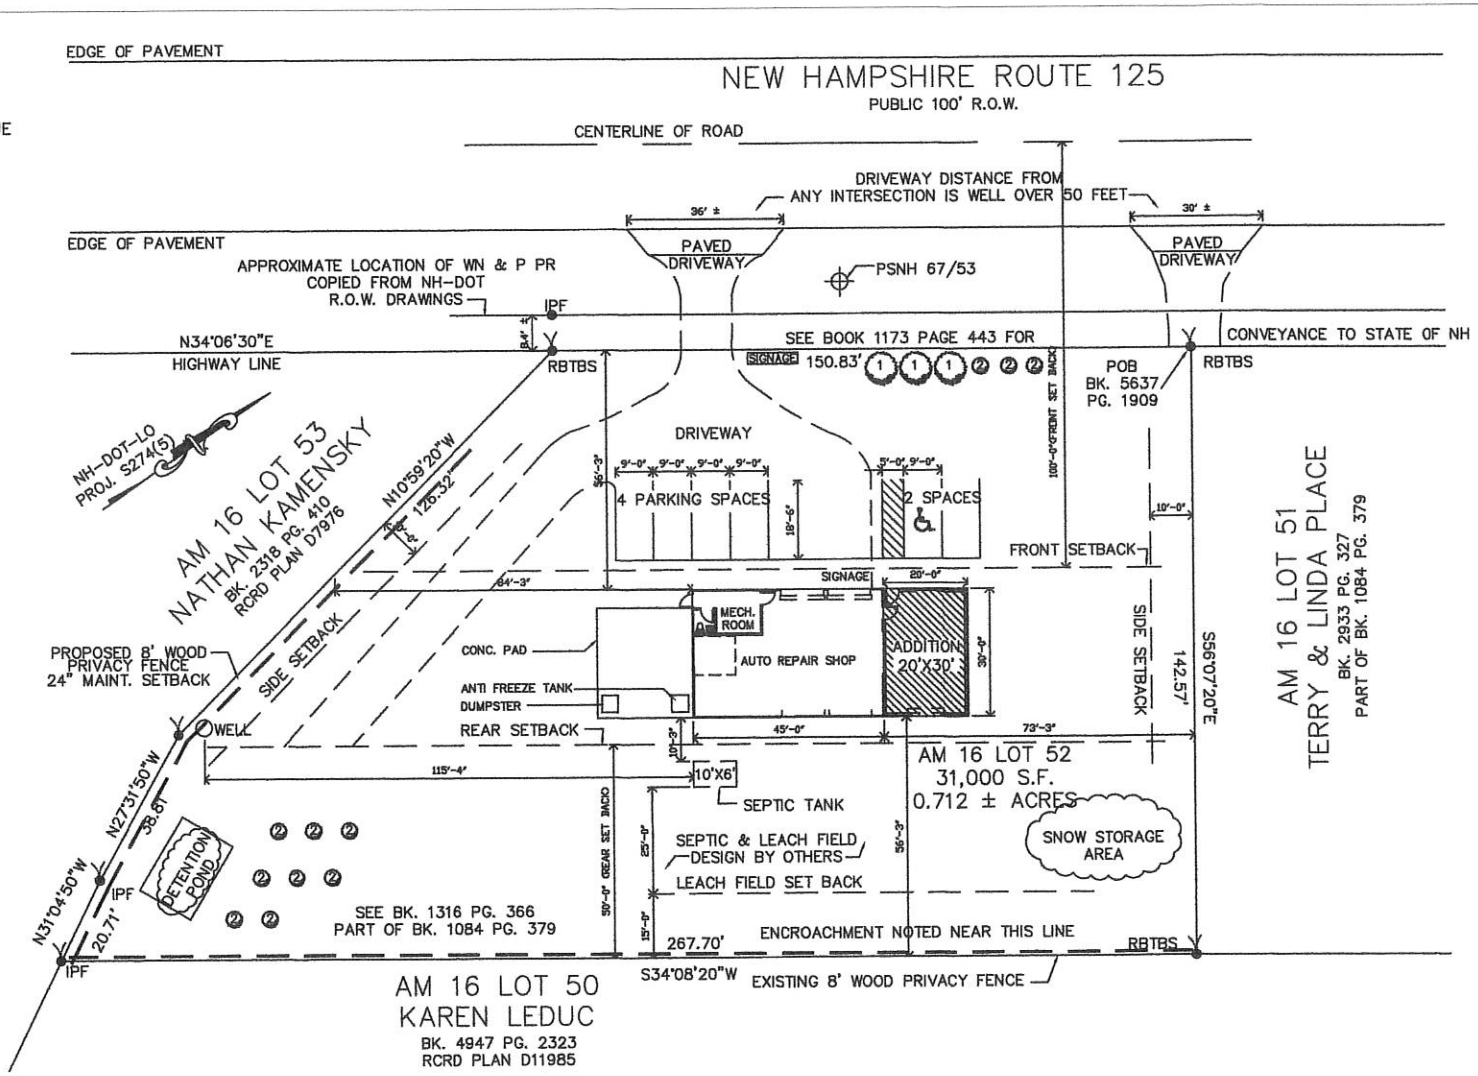

THIS PLAN HAS BEEN TAKEN FROM SURVEY DONE BY
JAMES E. FRANKLIN, LLC
173 Deerfield Rd. Candia, N.H. 03034

SITE PLAN (ADDITION)

SCALE: 1" =30'

MICHEL BEHESHTI
399 LAFAYETTE STREET
Salem, MA 01970
978-729-2123

Site Plan

419 Calef Highway,

08/

JOB NUMBER:

DRAWN BY: MB

SCALE: AS NO

REVISIONS:

C1

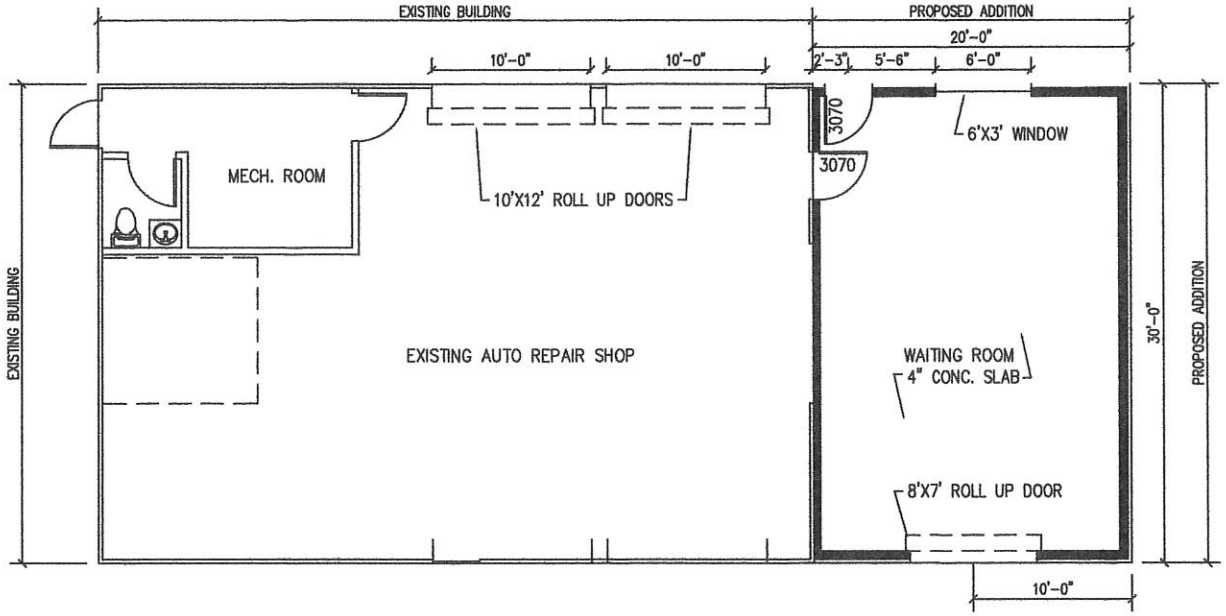

PROPOSED FLOOR PLAN

SCALE: 1/8" = 1'-0"

GRAPHIC SCALE:

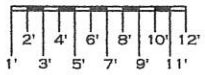

MICHEL BEHESHTI
399 LAFAYETTE STREET
Salem, MA 01970
978-744-2636

Auto Repair
419 Calef Highway,

ISSUE DATE: 8-3
JOB NUMBER:
DRAWN BY: ME
SCALE: AS N
REVISIONS:

A-

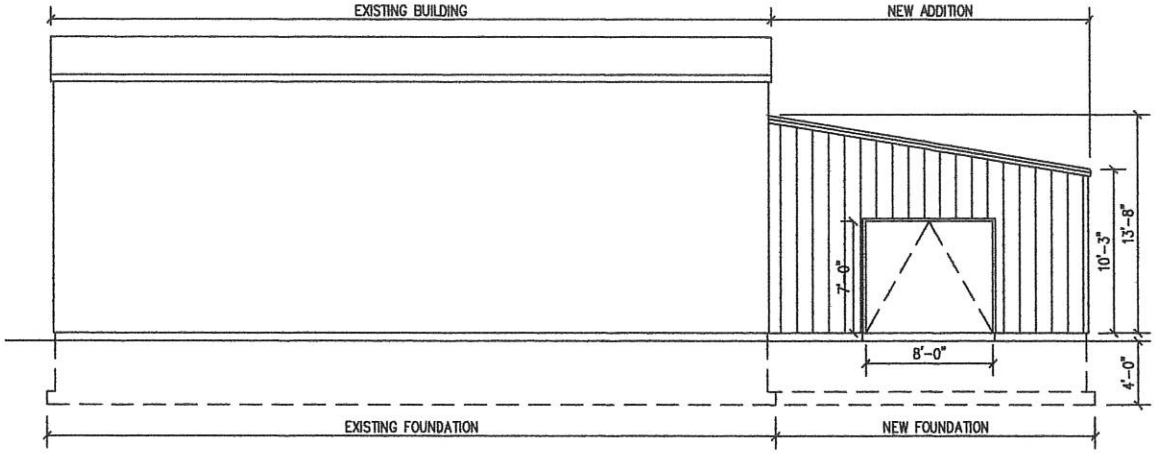

PROPOSED SOUTH (REAR) ELEVATION

SCALE: 1/8" = 1'-0"

GRAPHIC SCALE:

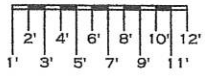

MICHEL BEHESHTI
399 LAFAYETTE STREET
Salem, MA 01970
978-744-2636

Auto Repair
419 Calef Highway,

ISSUE DATE: 8-3
JOB NUMBER:
DRAWN BY: ME
SCALE: AS N
REVISIONS:

A-

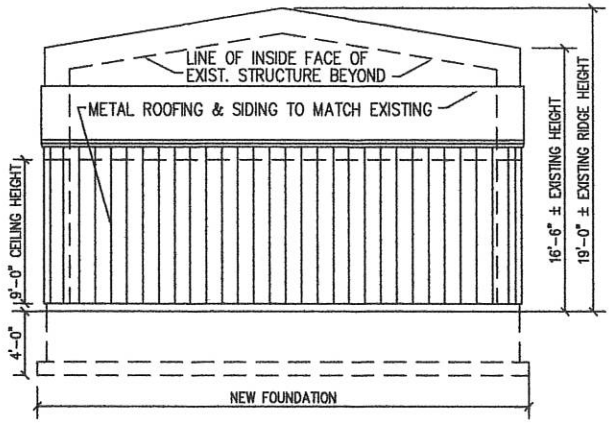

PROPOSED EAST (LEFT) ELEVATION

SCALE: 1/8" = 1'-0"

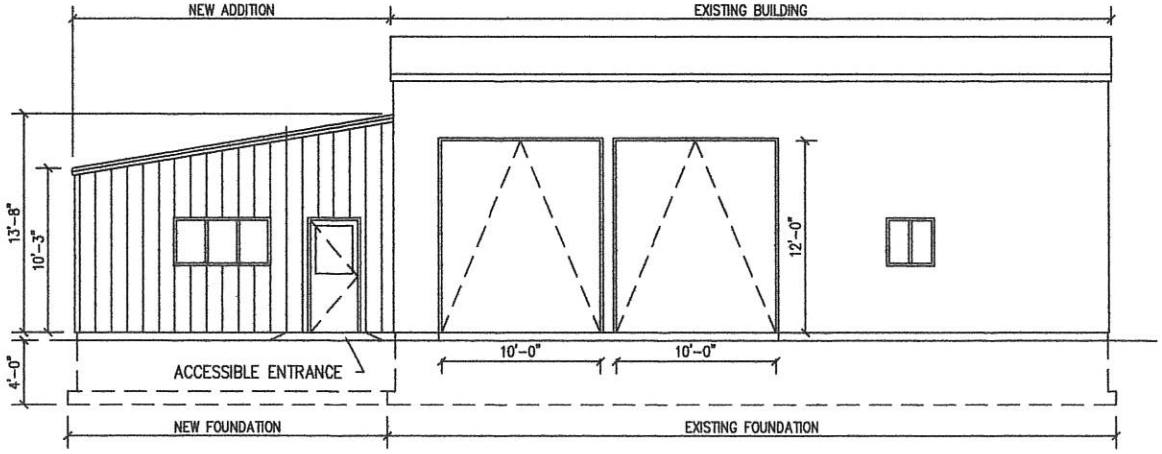

PROPOSED NORTH (FRONT) ELEVATION

SCALE: 1/8" = 1'-0"

GRAPHIC SCALE:

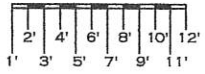

MICHEL BEHESHTI
399 LAFAYETTE STREET
Salem, MA 01970
978-744-2636

Auto Repair
419 Calef Highway,

ISSUE DATE: 8-3
JOB NUMBER:
DRAWN BY: MB
SCALE: AS N
REVISIONS:

A-